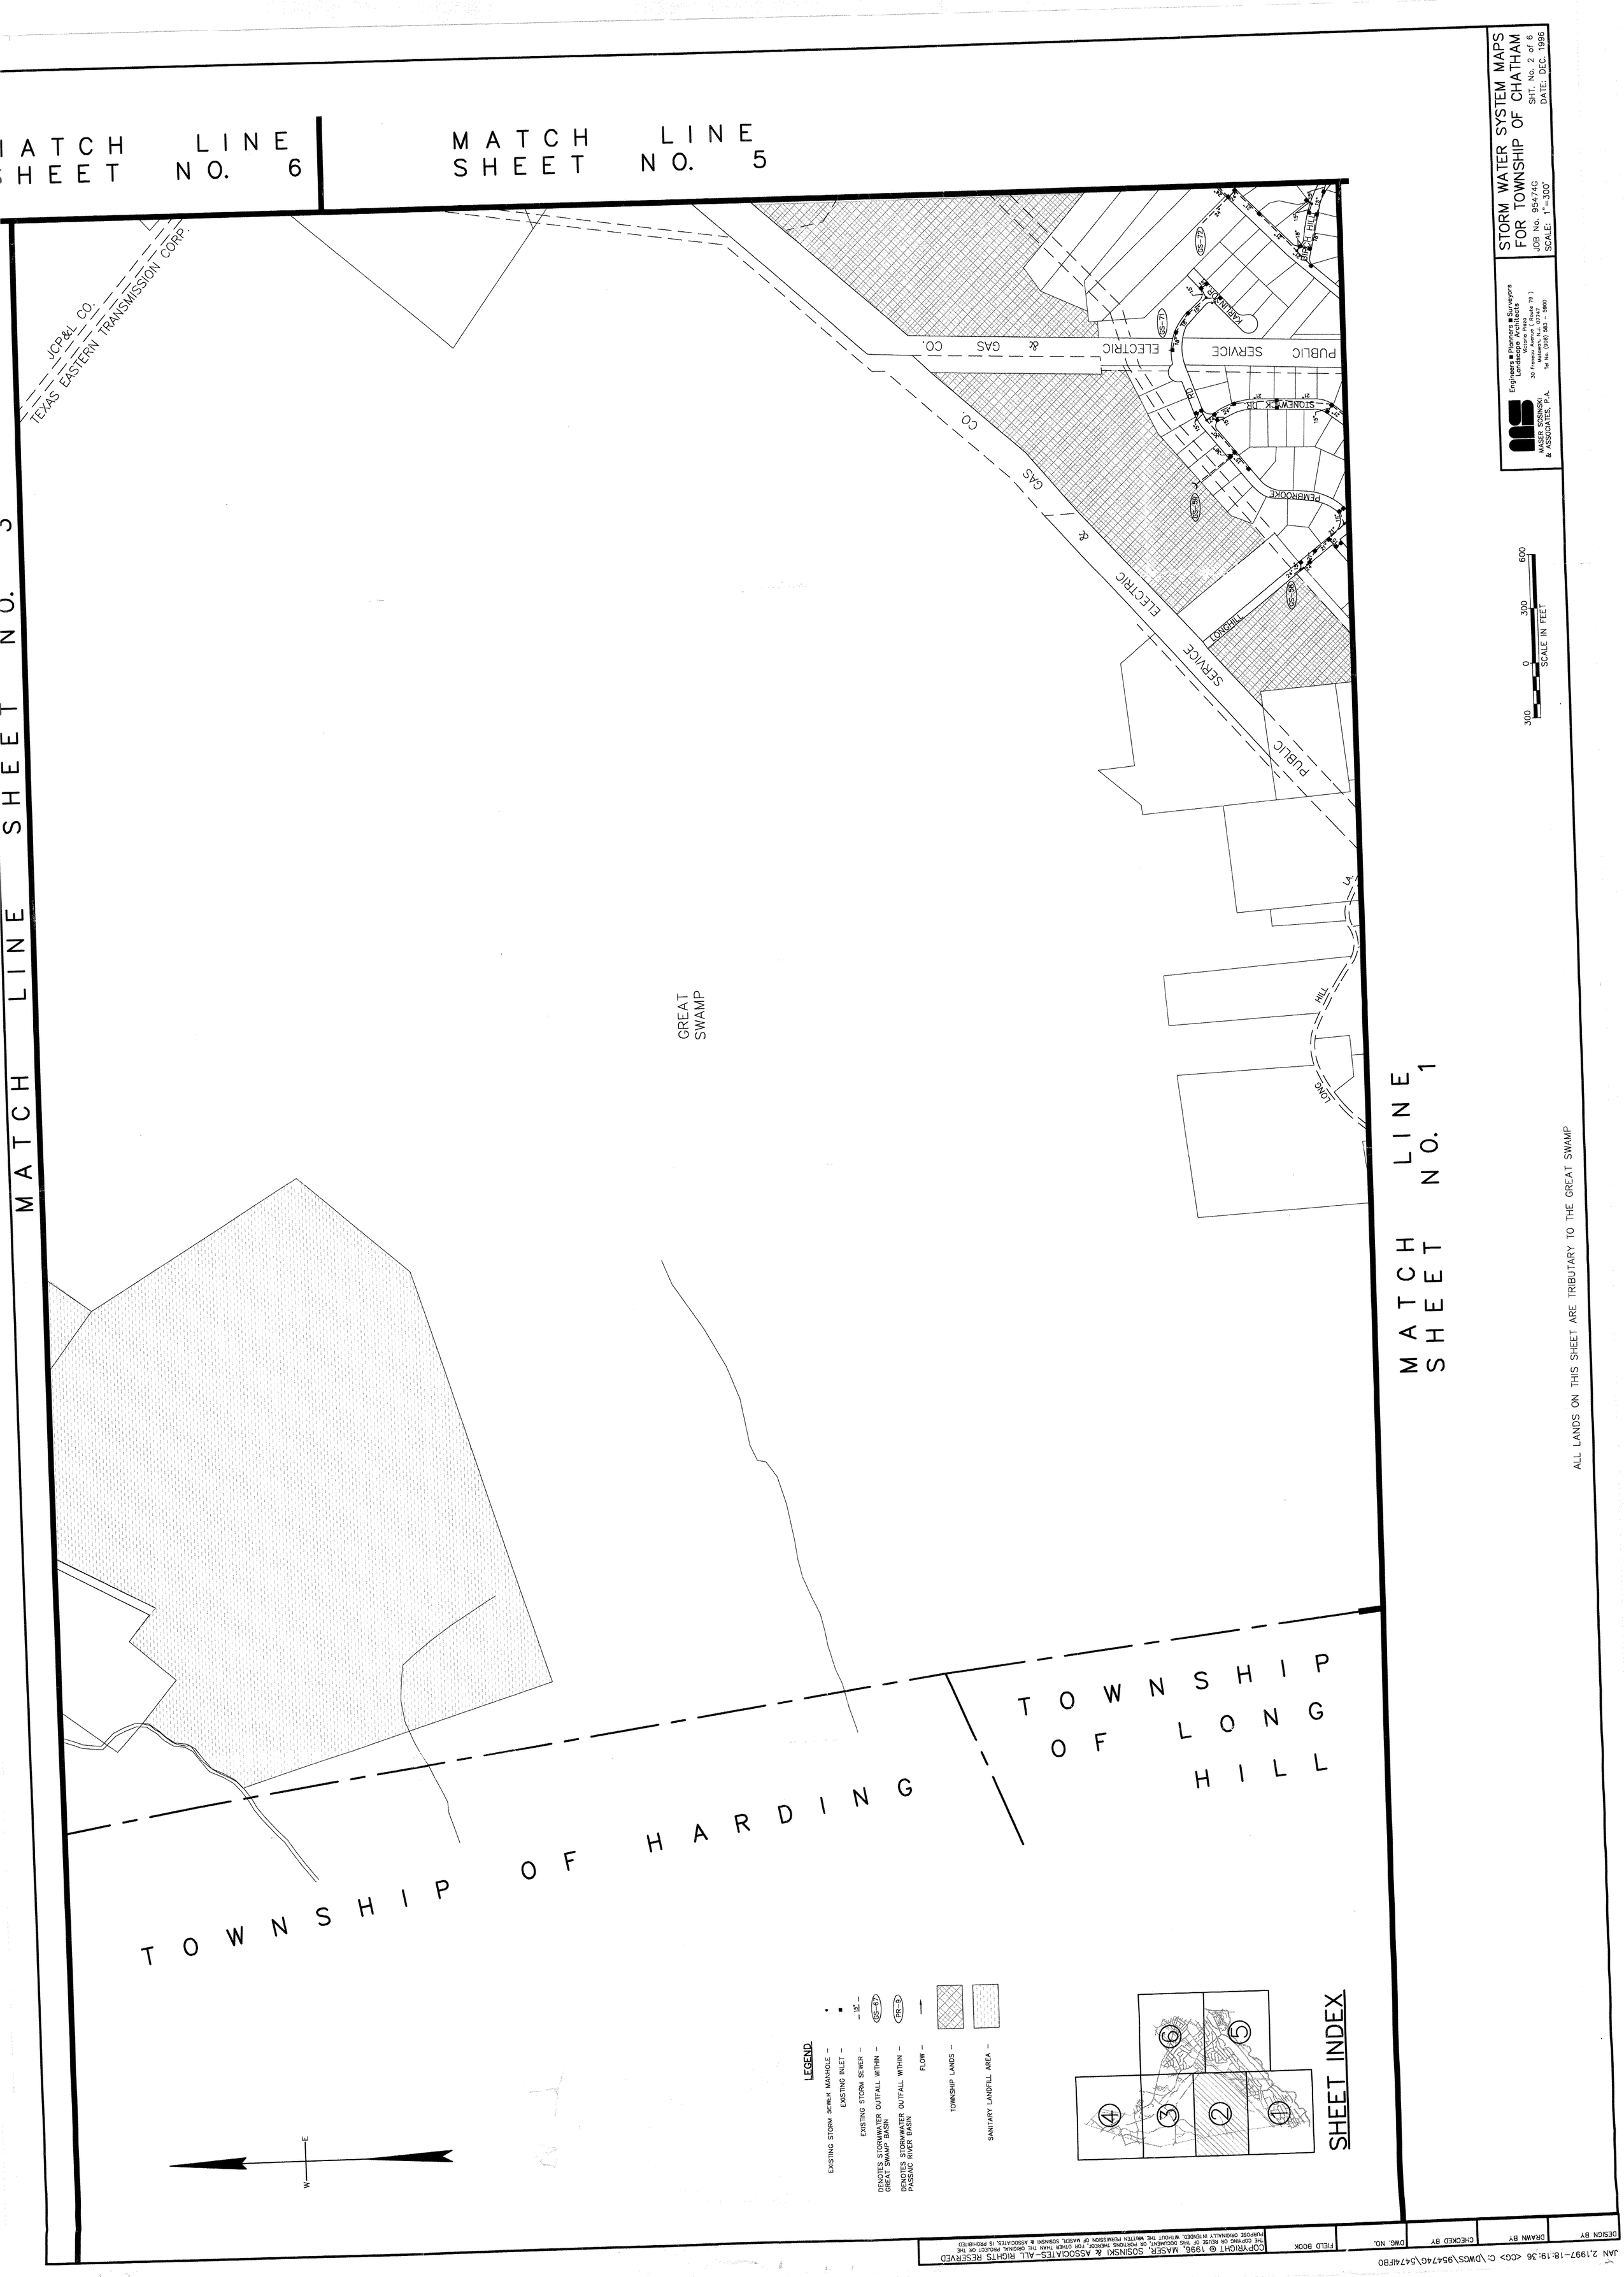

STORM WATER SYSTEM MAPS FOR TOWNSHIP OF CHATHAM

JOB No. 95474G
SCALE: 1"=300'
SHT. No. 2 of 6
DATE: DEC. 1996

MASER SOSINSKI & ASSOCIATES, P.A.
Engineers ■ Planners ■ Surveyors
Landscape Architects
Victoria Plaza
30 Freneau Avenue (Route 79)
Matawan, N.J. 07747
Tel No. (908) 583 - 5900

ALL LANDS ON THIS SHEET ARE TRIBUTARY TO THE GREAT SWAMP

COPYRIGHT © 1996, MASER, SOSINSKI & ASSOCIATES—ALL RIGHTS RESERVED
THE COPYING OR REUSE OF THIS DOCUMENT, OR PORTIONS THEREOF, FOR OTHER THAN THE ORIGINAL PROJECT OR THE PURPOSE ORIGINALLY INTENDED, WITHOUT THE WRITTEN PERMISSION OF MASER, SOSINSKI & ASSOCIATES, IS PROHIBITED

DESIGN BY	DRAWN BY	CHECKED BY	DWG. NO.	FIELD BOOK

JAN 2,1997-18:19:36 <CG> C:\DWGS\95474G\5474IFBO