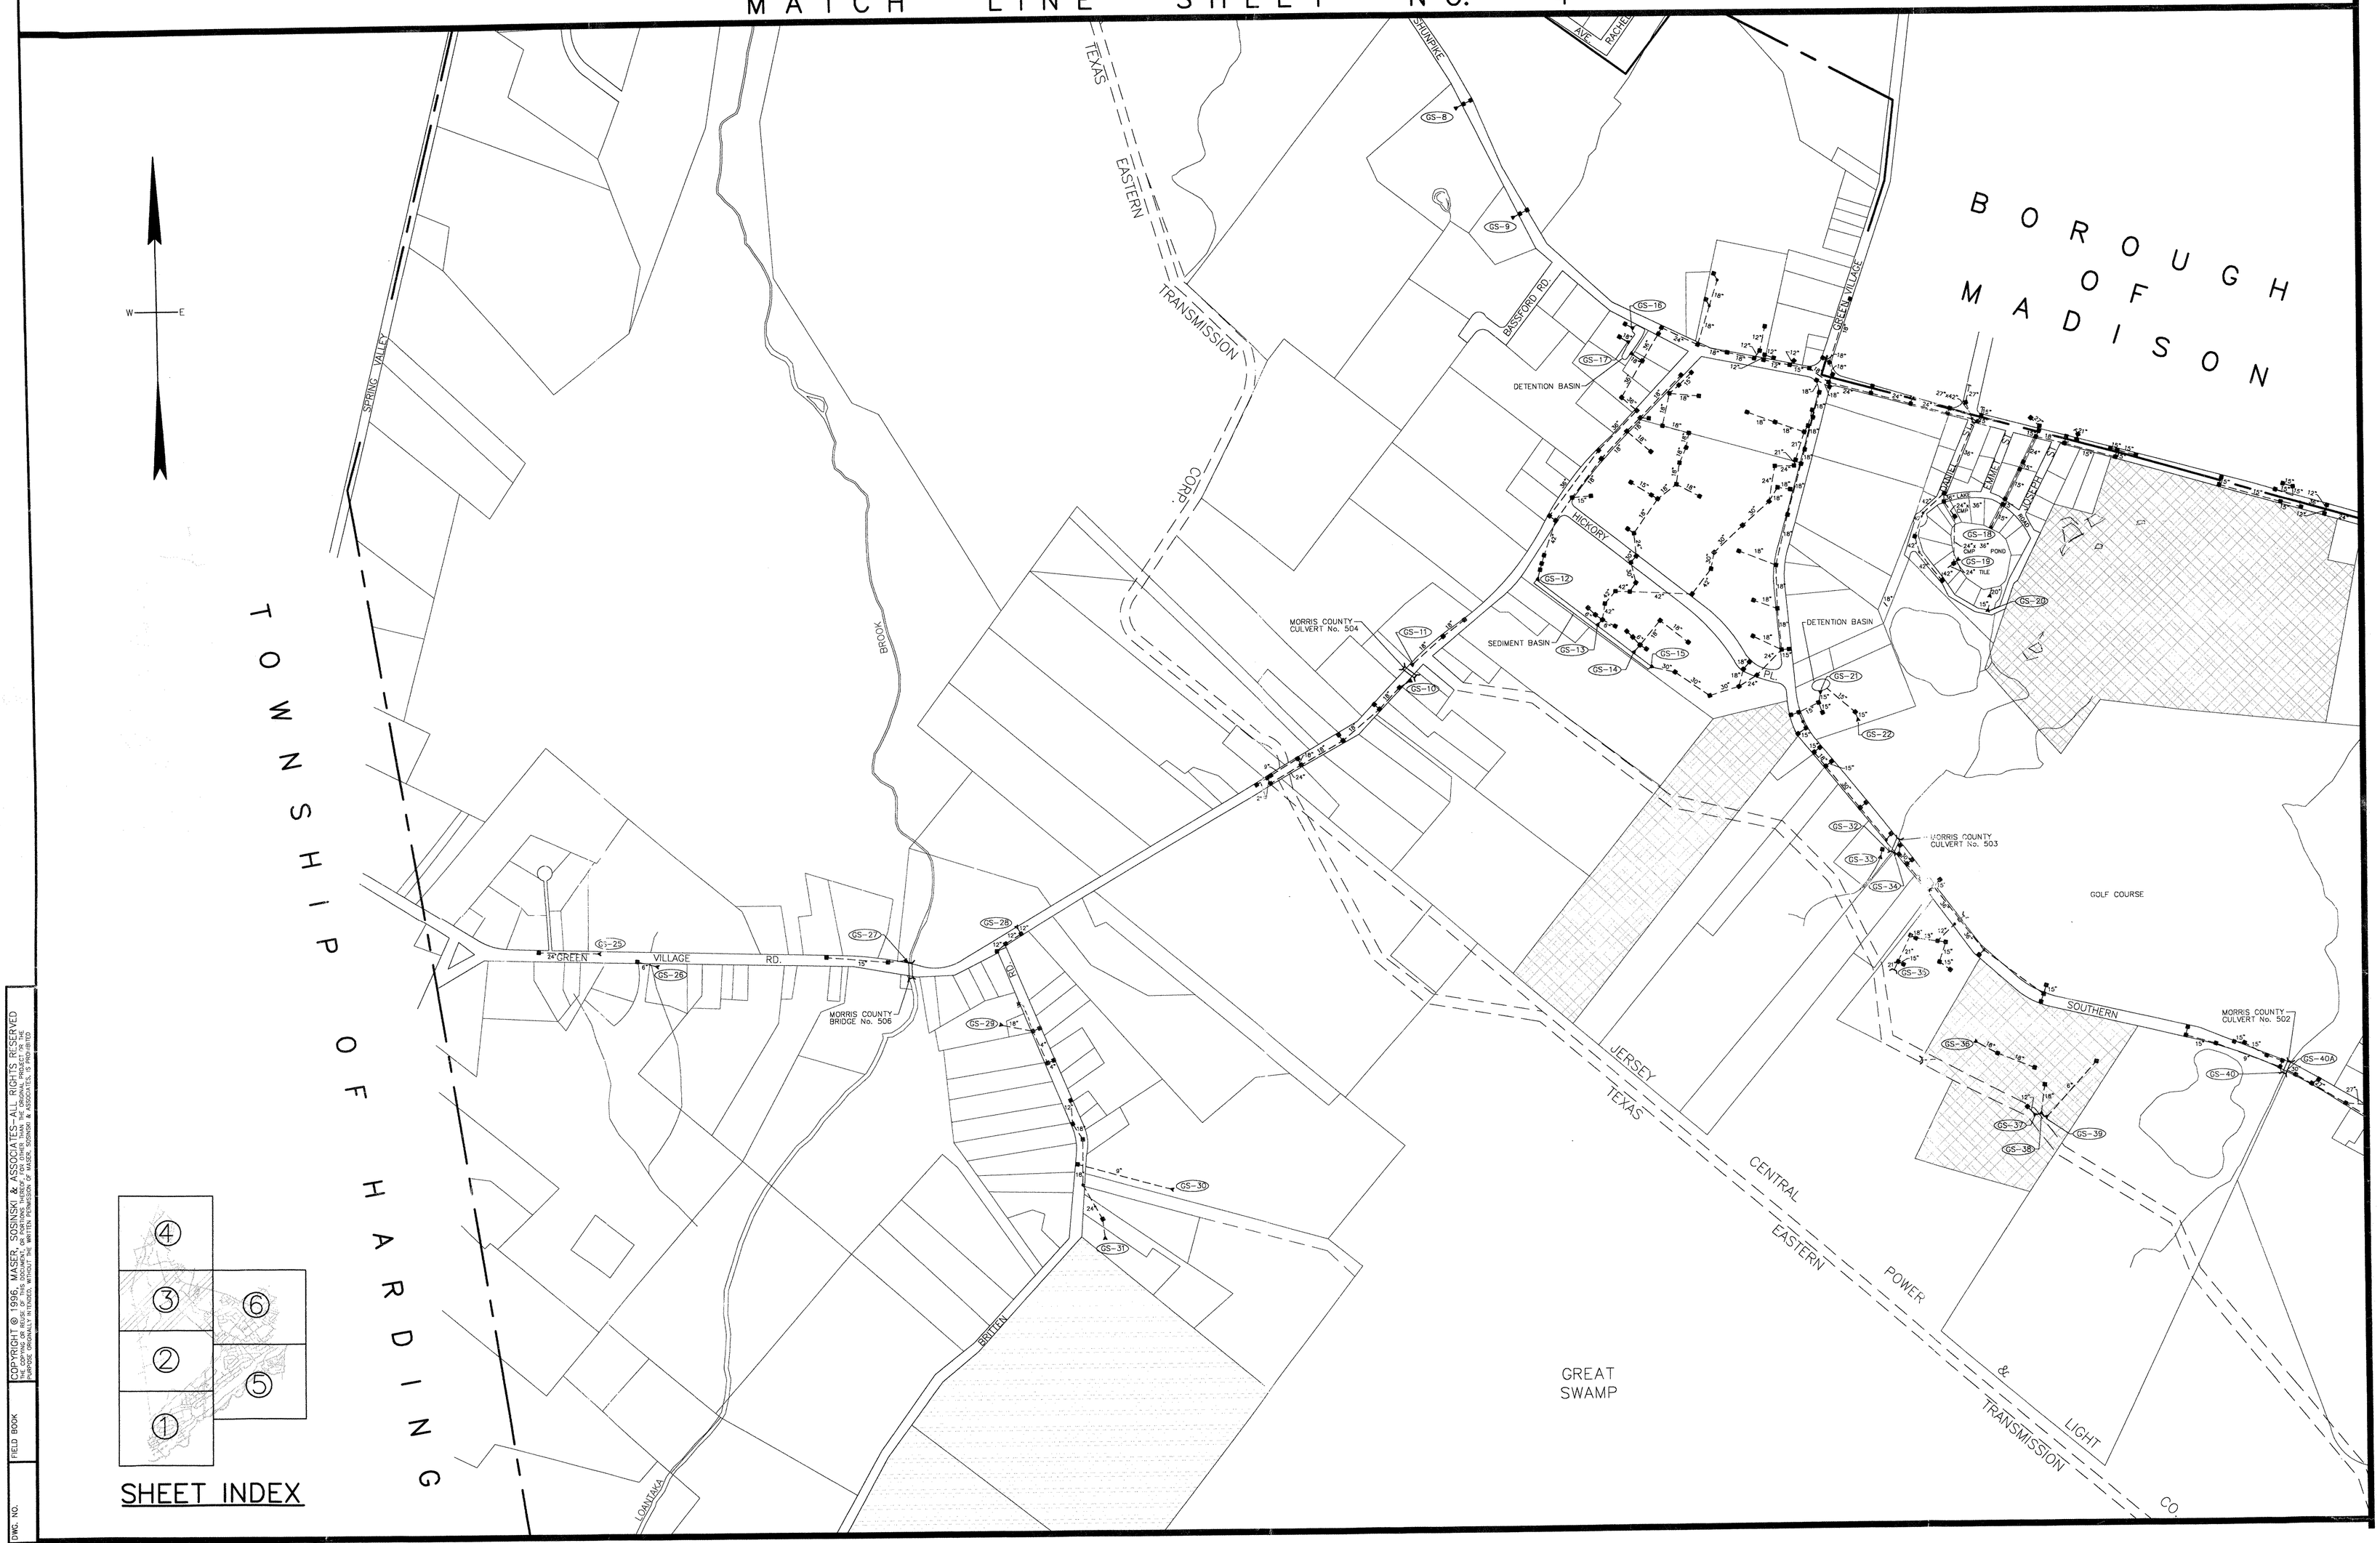

LEGEND

EXISTING STORM SEWER MANHOLE –
EXISTING INLET –
EXISTING STORM SEWER – 15"
DENOTES STORMWATER OUTFALL WITHIN GREAT SWAMP BASIN – GS-67
DENOTES STORMWATER OUTFALL WITHIN PASSAIC RIVER BASIN – PR-9
FLOW –
TOWNSHIP LANDS –
SANITARY LANDFILL AREA –

300 0 300 600
SCALE IN FEET

ALL LANDS ON THIS SHEET ARE TRIBUTARY TO THE GREAT SWAMP

MASER SOSINSKI & ASSOCIATES, P.A.
Engineers ■ Planners ■ Surveyors
Landscape Architects
Victoria Plaza
30 Freneau Avenue (Route 79)
Matawan, N.J. 07747
Tel No. (908) 583 – 5900

STORM WATER SYSTEM MAPS FOR TOWNSHIP OF CHATHAM

JOB No. 95474G
SCALE: 1"=300'
SHT. No. 3 of 6
DATE: DEC. 1996

COPYRIGHT © 1996, MASER, SOSINSKI & ASSOCIATES–ALL RIGHTS RESERVED
THE COPYING OR REUSE OF THIS DOCUMENT, OR PORTIONS THEREOF, FOR OTHER THAN THE ORIGINAL PROJECT OR THE PURPOSE ORIGINALLY INTENDED, WITHOUT THE WRITTEN PERMISSION OF MASER, SOSINSKI & ASSOCIATES, IS PROHIBITED

FIELD BOOK
DWG. NO.
CHECKED BY
DRAWN BY
DESIGN BY

AN 2,1997–18:20:5 <CG> C:\DWGS\95474G\5474IFC0